Mimta Architects

İstanbul - Frankfurt - Dubai

Estd 1984

CREATE

DESIGN STUDIO

ESTD 1984



PORTFOLIO

1.COMMERCIAL

- Airports
- Hotels
- Residential
- Goverment Buildings
- Transportation
- Retail

Mimta Architects

İstanbul - Frankfurt - Dubai



PORTFOLIO

1.RESIDENTIAL




RESI DEN TIAL







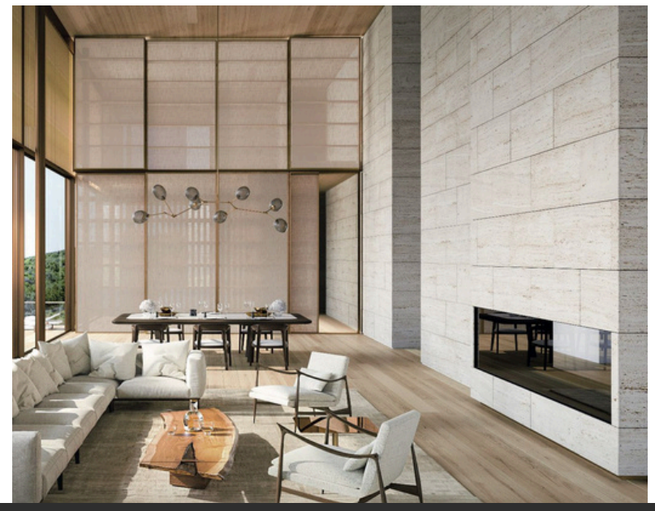

Beykoz, Yavuz Selim Evleri
Istanbul TR,
Residential Development Project 2025

DESIGN STUDIO
ESTD 1984

Created

Designed

RESI
DEN
TIAL



Mahmutbey, İstanbul TR,
Residential Development Project

DESIGN STUDIO
ESTD 1984













RESIDENTIAL

2089 Mahmutbey
Istanbul TR,
Residential Development Project



RESIDENTIAL

VİLLA ANNUR KAPLANKAYA MİLAS TR
Private Residence
All Steel Works

Created

Designed









RESIDENTIAL

VİLLA ANNUR KAPLANKAYA MİLAS TR

Private Residence

All Steel Works

Created

Designed



RESIDENTIAL

PARQUE OURIQUE PORTUGAL

2.000.000 m2 Residential and Hotel Ecosystem Project


Created

Designed








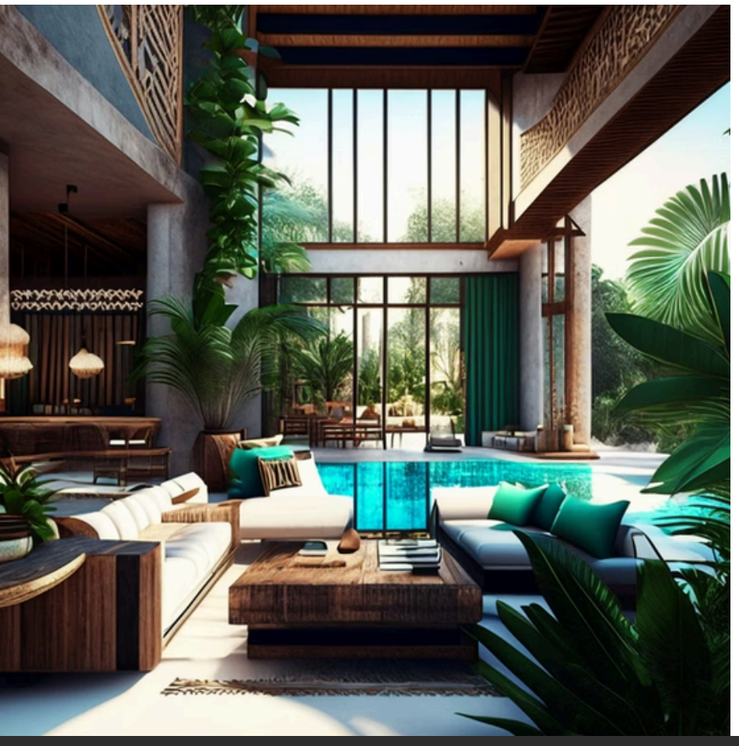



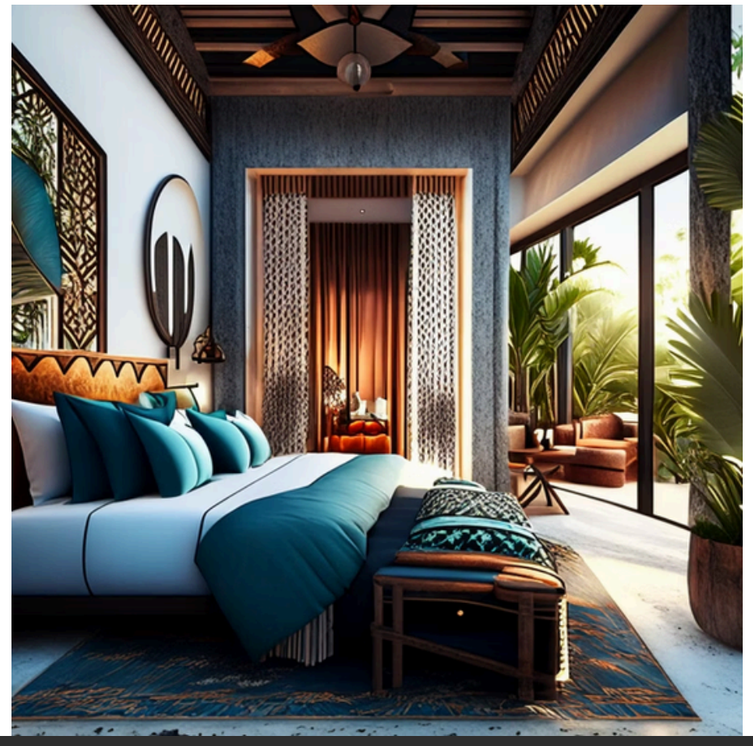

RESIDENTIAL

PARQUE OURIQUE PORTUGAL

2.000.000 m2 Residential and Hotel Ecosystem Project

Created

Designed

RESIDENTIAL



EMİNE SABANCI EVİ
Yalıkavak, Bodrum-I TR,
Residential Development Project

Created

Designed



RESIDENTIAL

EMİNE SABANCI EVİ
Yalıkavak, Bodrum-I TR,
Residential Development Project

Created

Designed



RESIDENTIAL

EMİNE SABANCI EVİ
Yalıkavak, Bodrum-I TR,
Residential Development Project

Created

Designed




RESIDENTIAL

EMİNE SABANCI EVİ
Yalıkavak, Bodrum-I TR,
Residential Development Project

Created

Designed

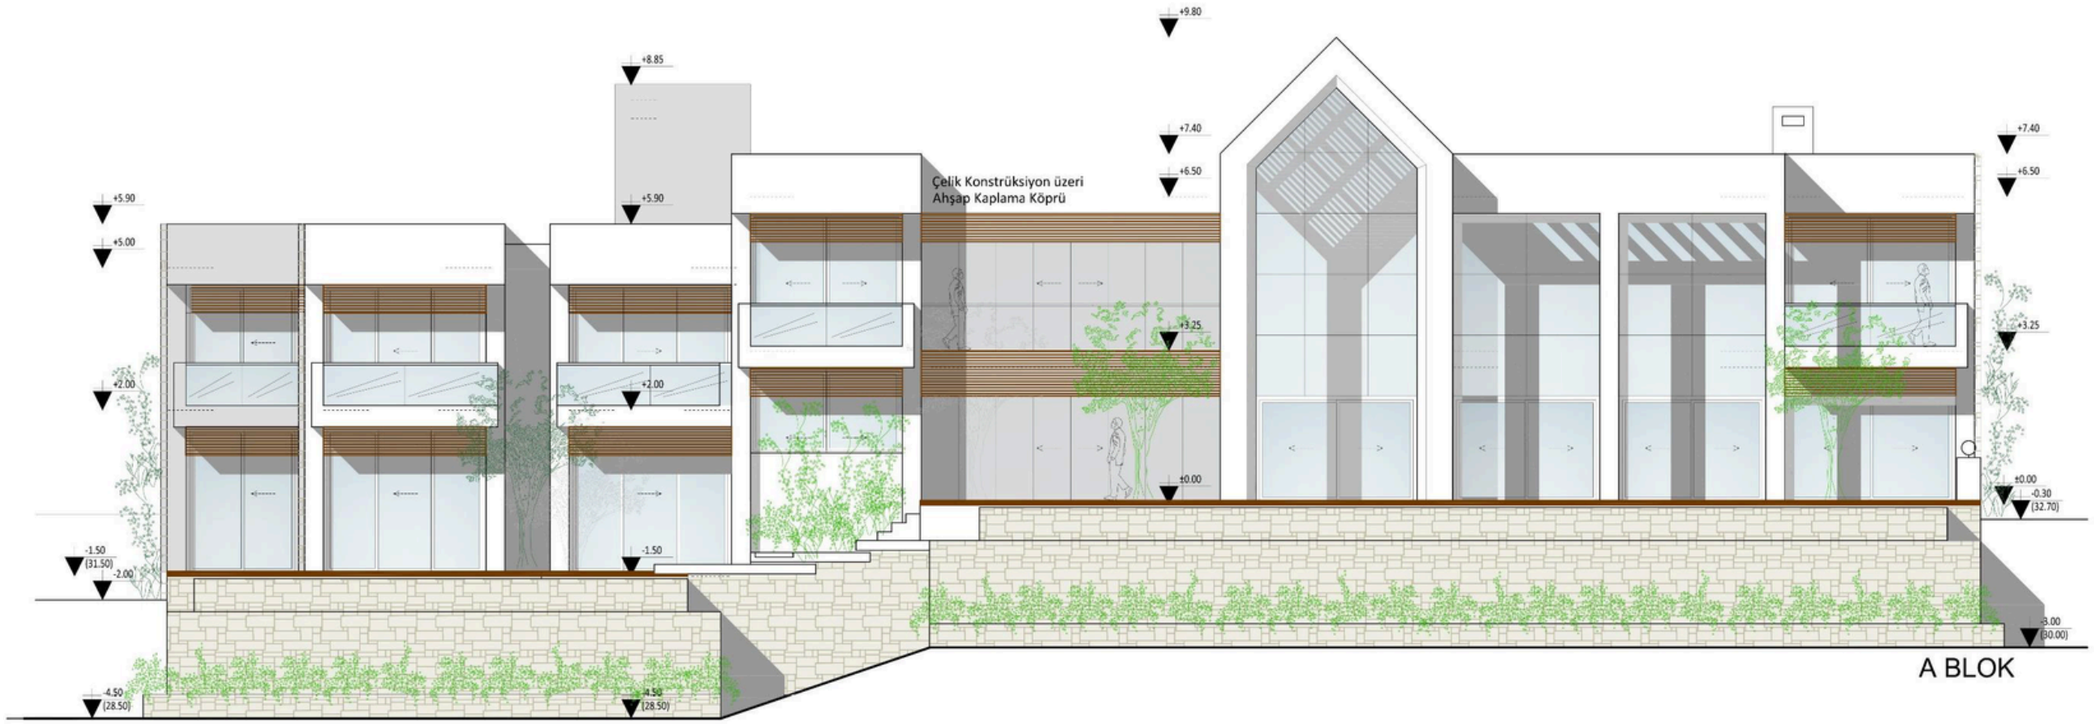

ÖN CEPHE 1/100


RESIDENTIAL

EMİNE SABANCI EVİ
Yalıkavak, Bodrum-I TR,
Residential Development Project

DESIGN STUDIO 1984

Created

Designed

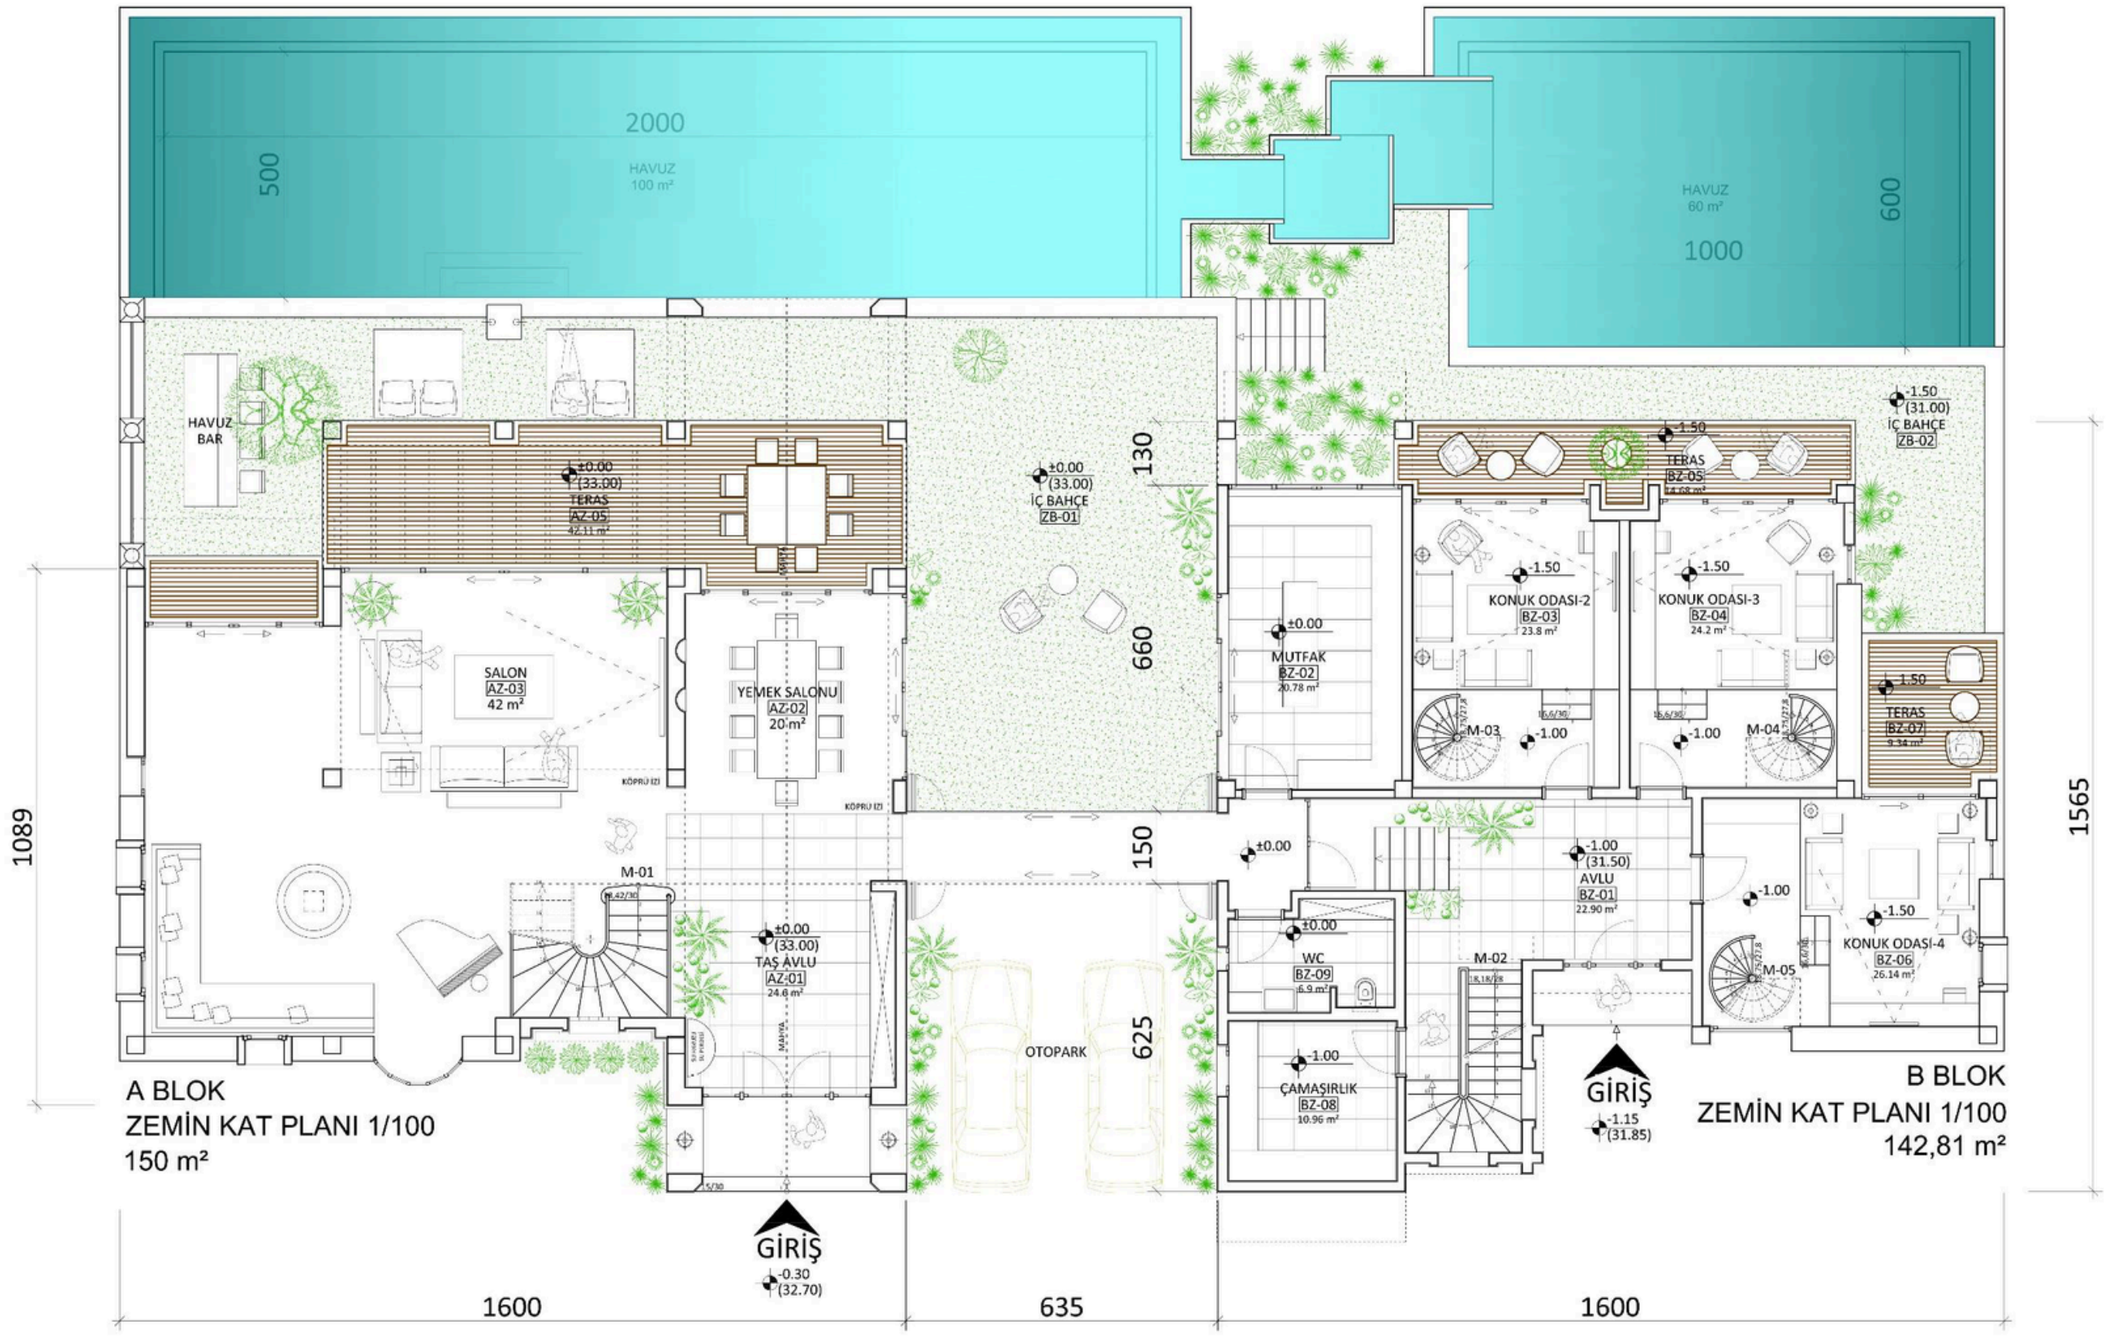


RESIDENTIAL

EMİNE SABANCI EVİ
Yalıkavak, Bodrum-I TR,
Residential Development Project

Created

Designed

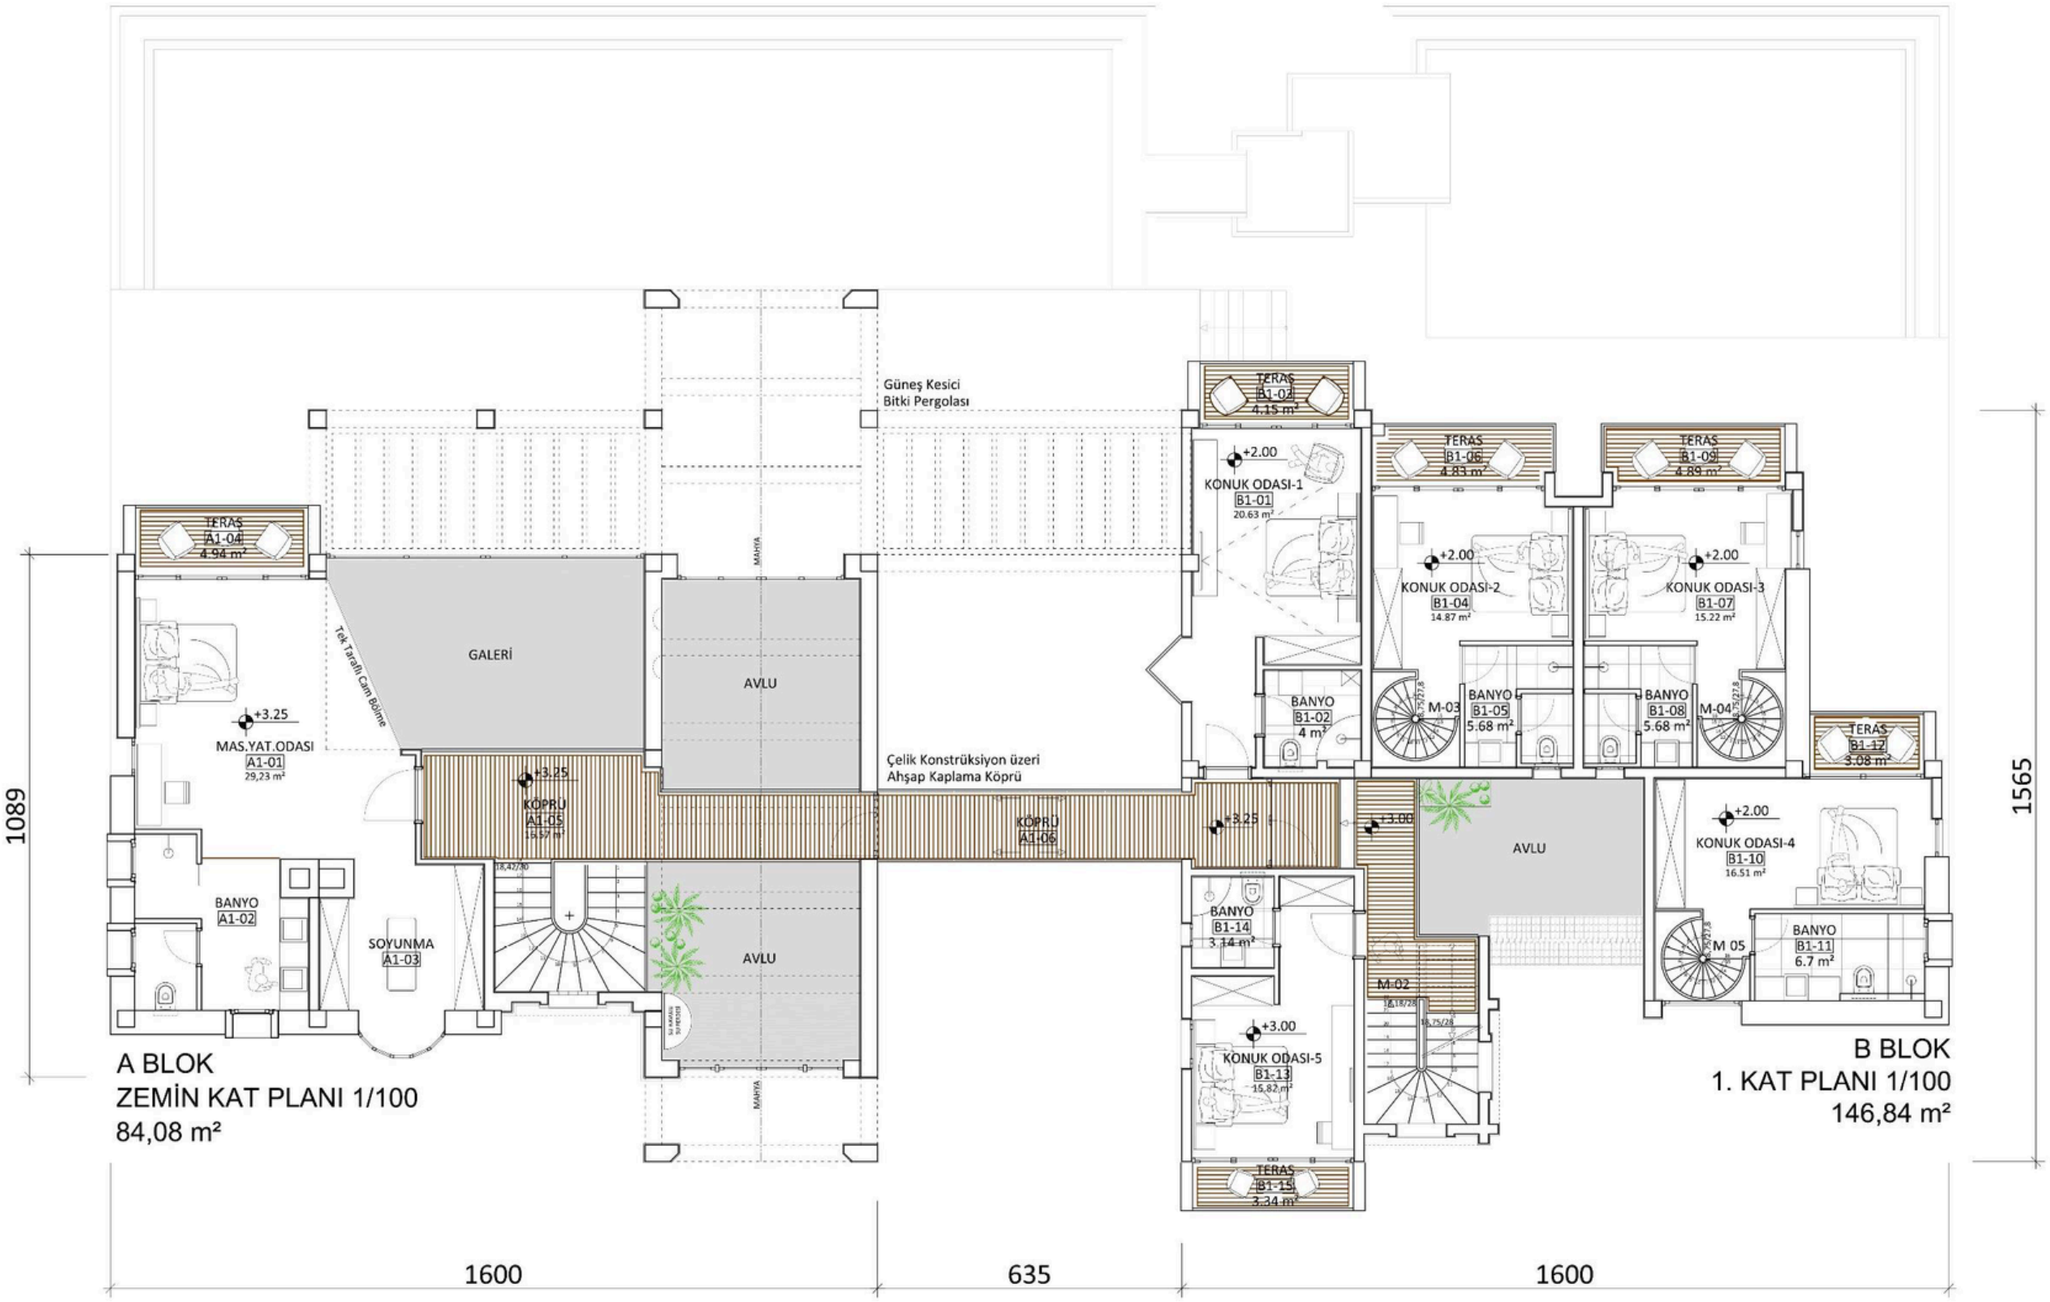

RESIDENTIAL

EMİNE SABANCI EVİ
Yalıkavak, Bodrum-I TR,
Residential Development Project
w/h Architectural İntelligence

Created

Designed

RESIDENTIAL

Toros Evi - Saint Trope, Fransa
01.05.2023 -31.02.2024
Residential Development Project

Created

Designed

Built

RESI DEN TIAL



Bank Evler Türktan Ailesi Evi
Bodrum, Muğla TR,
Residential Development Project


DESIGN STUDIO
ESTD 1984

Designed

Built

RESI DEN TIAL



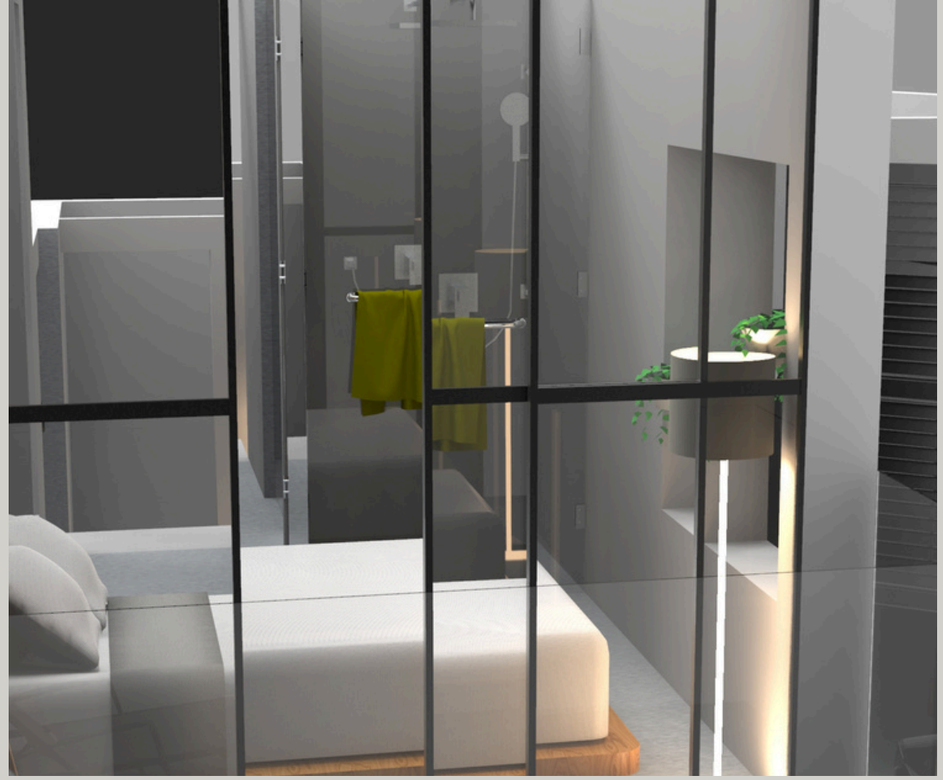





Bank Evler Türktan Ailesi Evi
Bodrum, Muğla TR,
Residential Development Project

DESIGN STUDIO
ESTD 1984

Designed

Built

PORTFOLIO

RETAIL



RET AIL



Mysabella
Yalıkavak Marina, Bodrum, Muğla - TR
Novamber 2020 - May 2021
Retail Development Project

Created

Designed

Built









RETAIL


Mysabella
Yalıkavak Marina, Bodrum, Muğla - TR
Novamber 2020 - May 2021
Retail Development Project

Created

Designed

Built

RETAIL

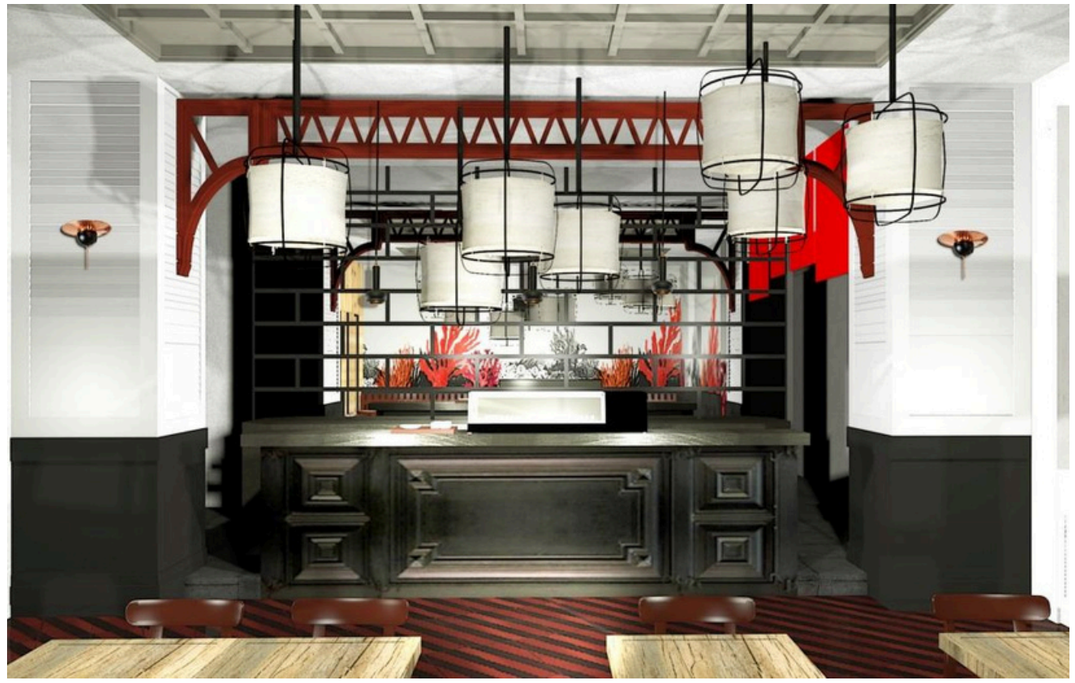







RETAIL

SushiCO
İst Marina, Pendik, İstanbul - TR
May 2018 - December 2018
Retail Development Project

Designed

Built

PORTFOLIO

COMMERCIAL






COMMERCIAL

QJ UMMAN
Office Building
15.10.2017

DESIGN ST

Designed



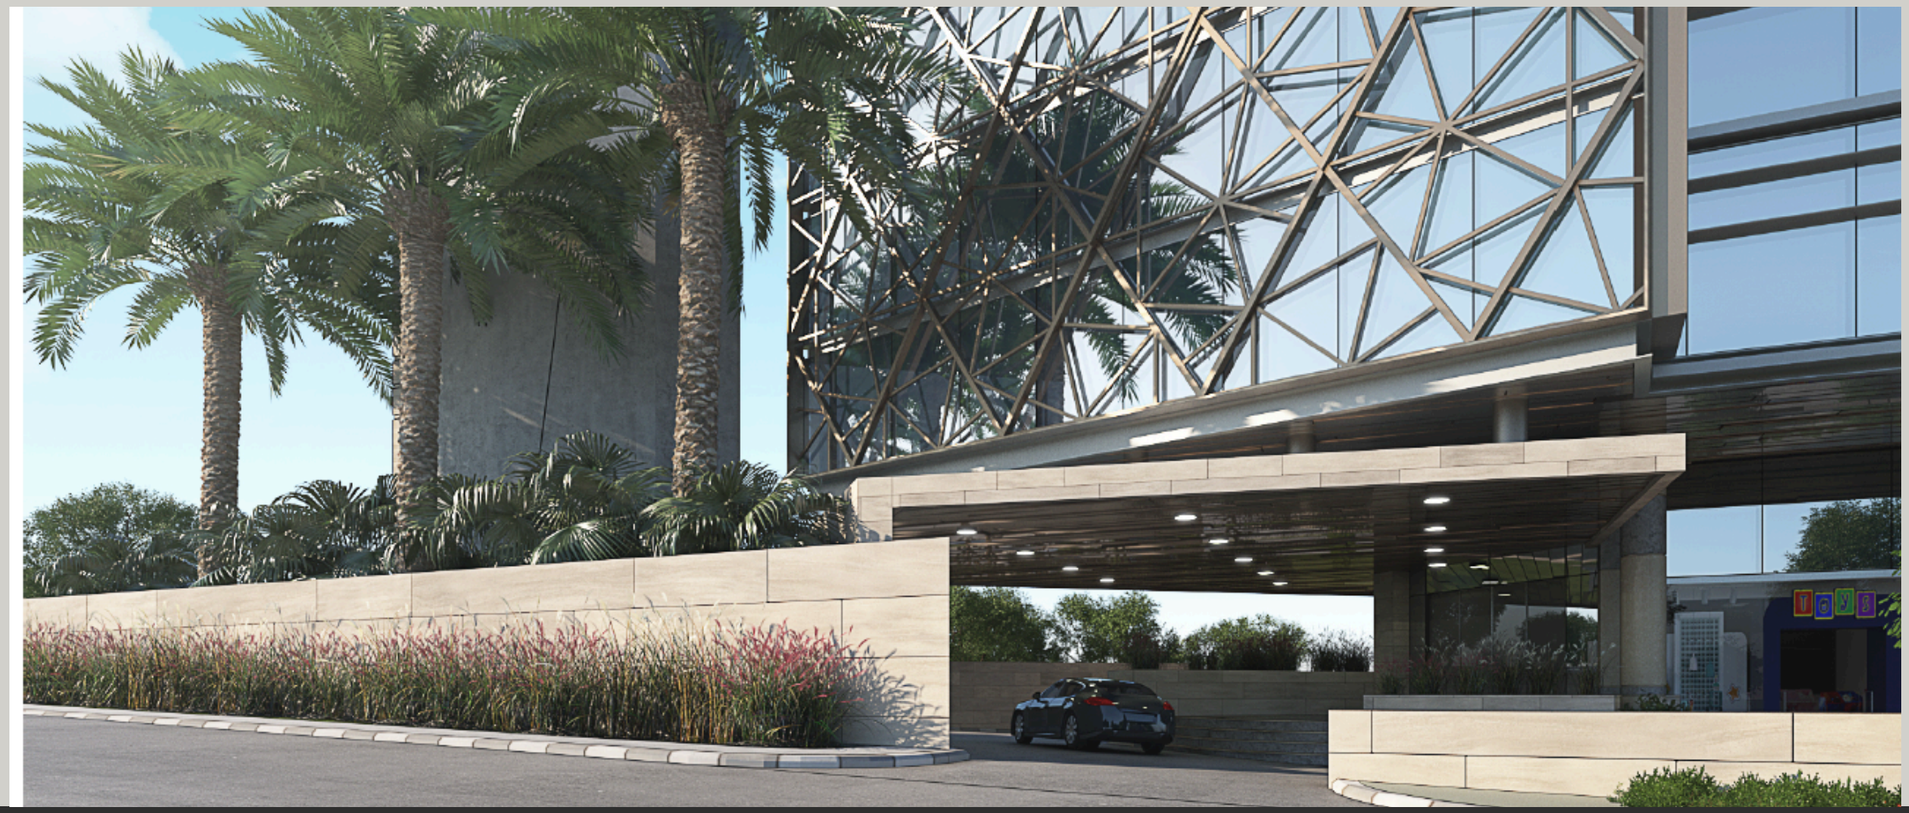

COMMERCIAL

QJ UMMAN
Office Building
15.10.2017

Designed

PORTFOLIO

MILITARY BUILDINGS



MILITARY BUILDINGS



General Commander Office
TRIPOLI, LIBYA
2015

DESIGNEST

Created

Designed

Built









MILITARY BUILDINGS

General Commander Office
TRIPOLI, LIBYA
2015

Created

Designed

Built

MILITARY HOSPITAL



KING FAHD MILITARY HOSPITAL, DAMMAN , SAUDI ARABIA
RENOVATION PROJECTS OF 25 VIP ROOMS
02.2016 - 08.2016

Created

Designed

Built









MILITARY HOSPITAL

KING FAHD MILITARY HOSPITAL, DAMMAN , SAUDI ARABIA
RENOVATION PROJECTS OF 25 VIP ROOMS
02.2016

Created

Designed

Built

PORTFOLIO

SHOPPING MALL



SHOPPING MALL



AL AD DUBAI, U.A.E.
CONCEPT PROJECT
2025

Created

Designed


SHOPPING MALL



AL AD DUBAI, U.A.E.
CONCEPT PROJECT
2025

Created

Designed

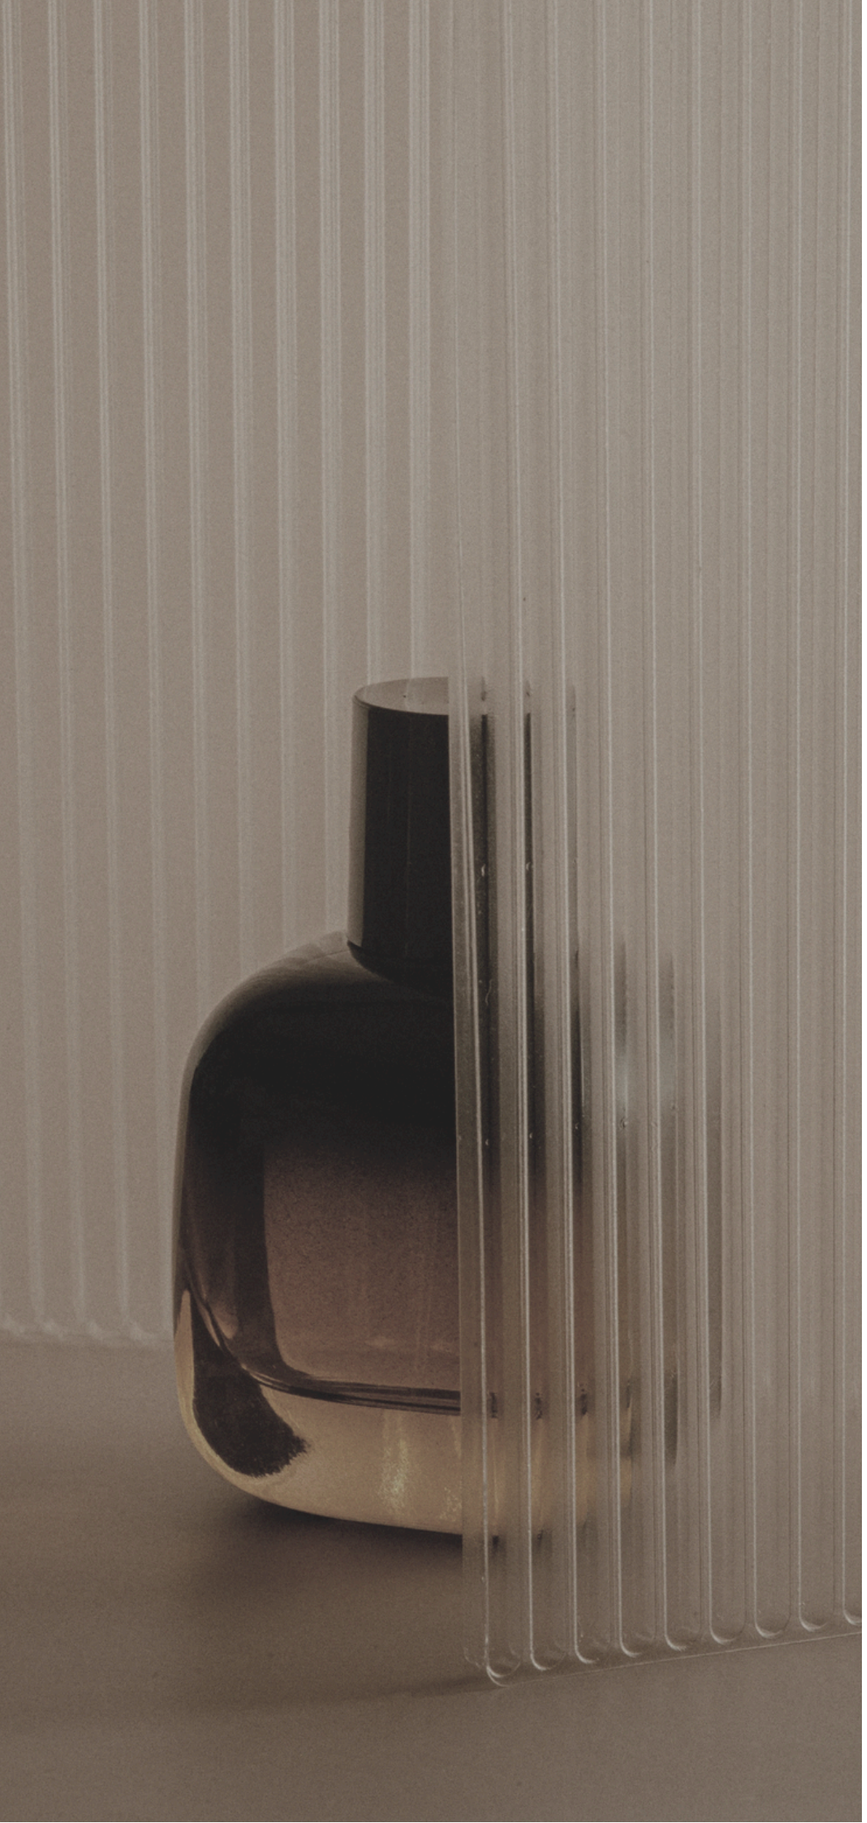

Create Design Consult Build Love

Mimta Architects

İstanbul - Frankfurt - Dubai

MİMTA MİMARLIK MÜHENDİSLİK TAAHHÜT VE TİCARET LTD.ŞTİ.
Süleyman Seba Caddesi No: 74 – 16 Kat: 2 Valideçeşme – Maçka, Beşiktaş, İstanbul – TR
Billur Sokak 26 No: 4 Kavaklıdere Çankaya, Ankara – TR
1907.Sokak İbak Evleri No:1 Bitez, Bodrum - Muğla
T: + 90 (212) 351 32 65
M: + 90 (533) 414 92 75
info@mimta.com
www.mimta.com